


PRESJEK 3-3

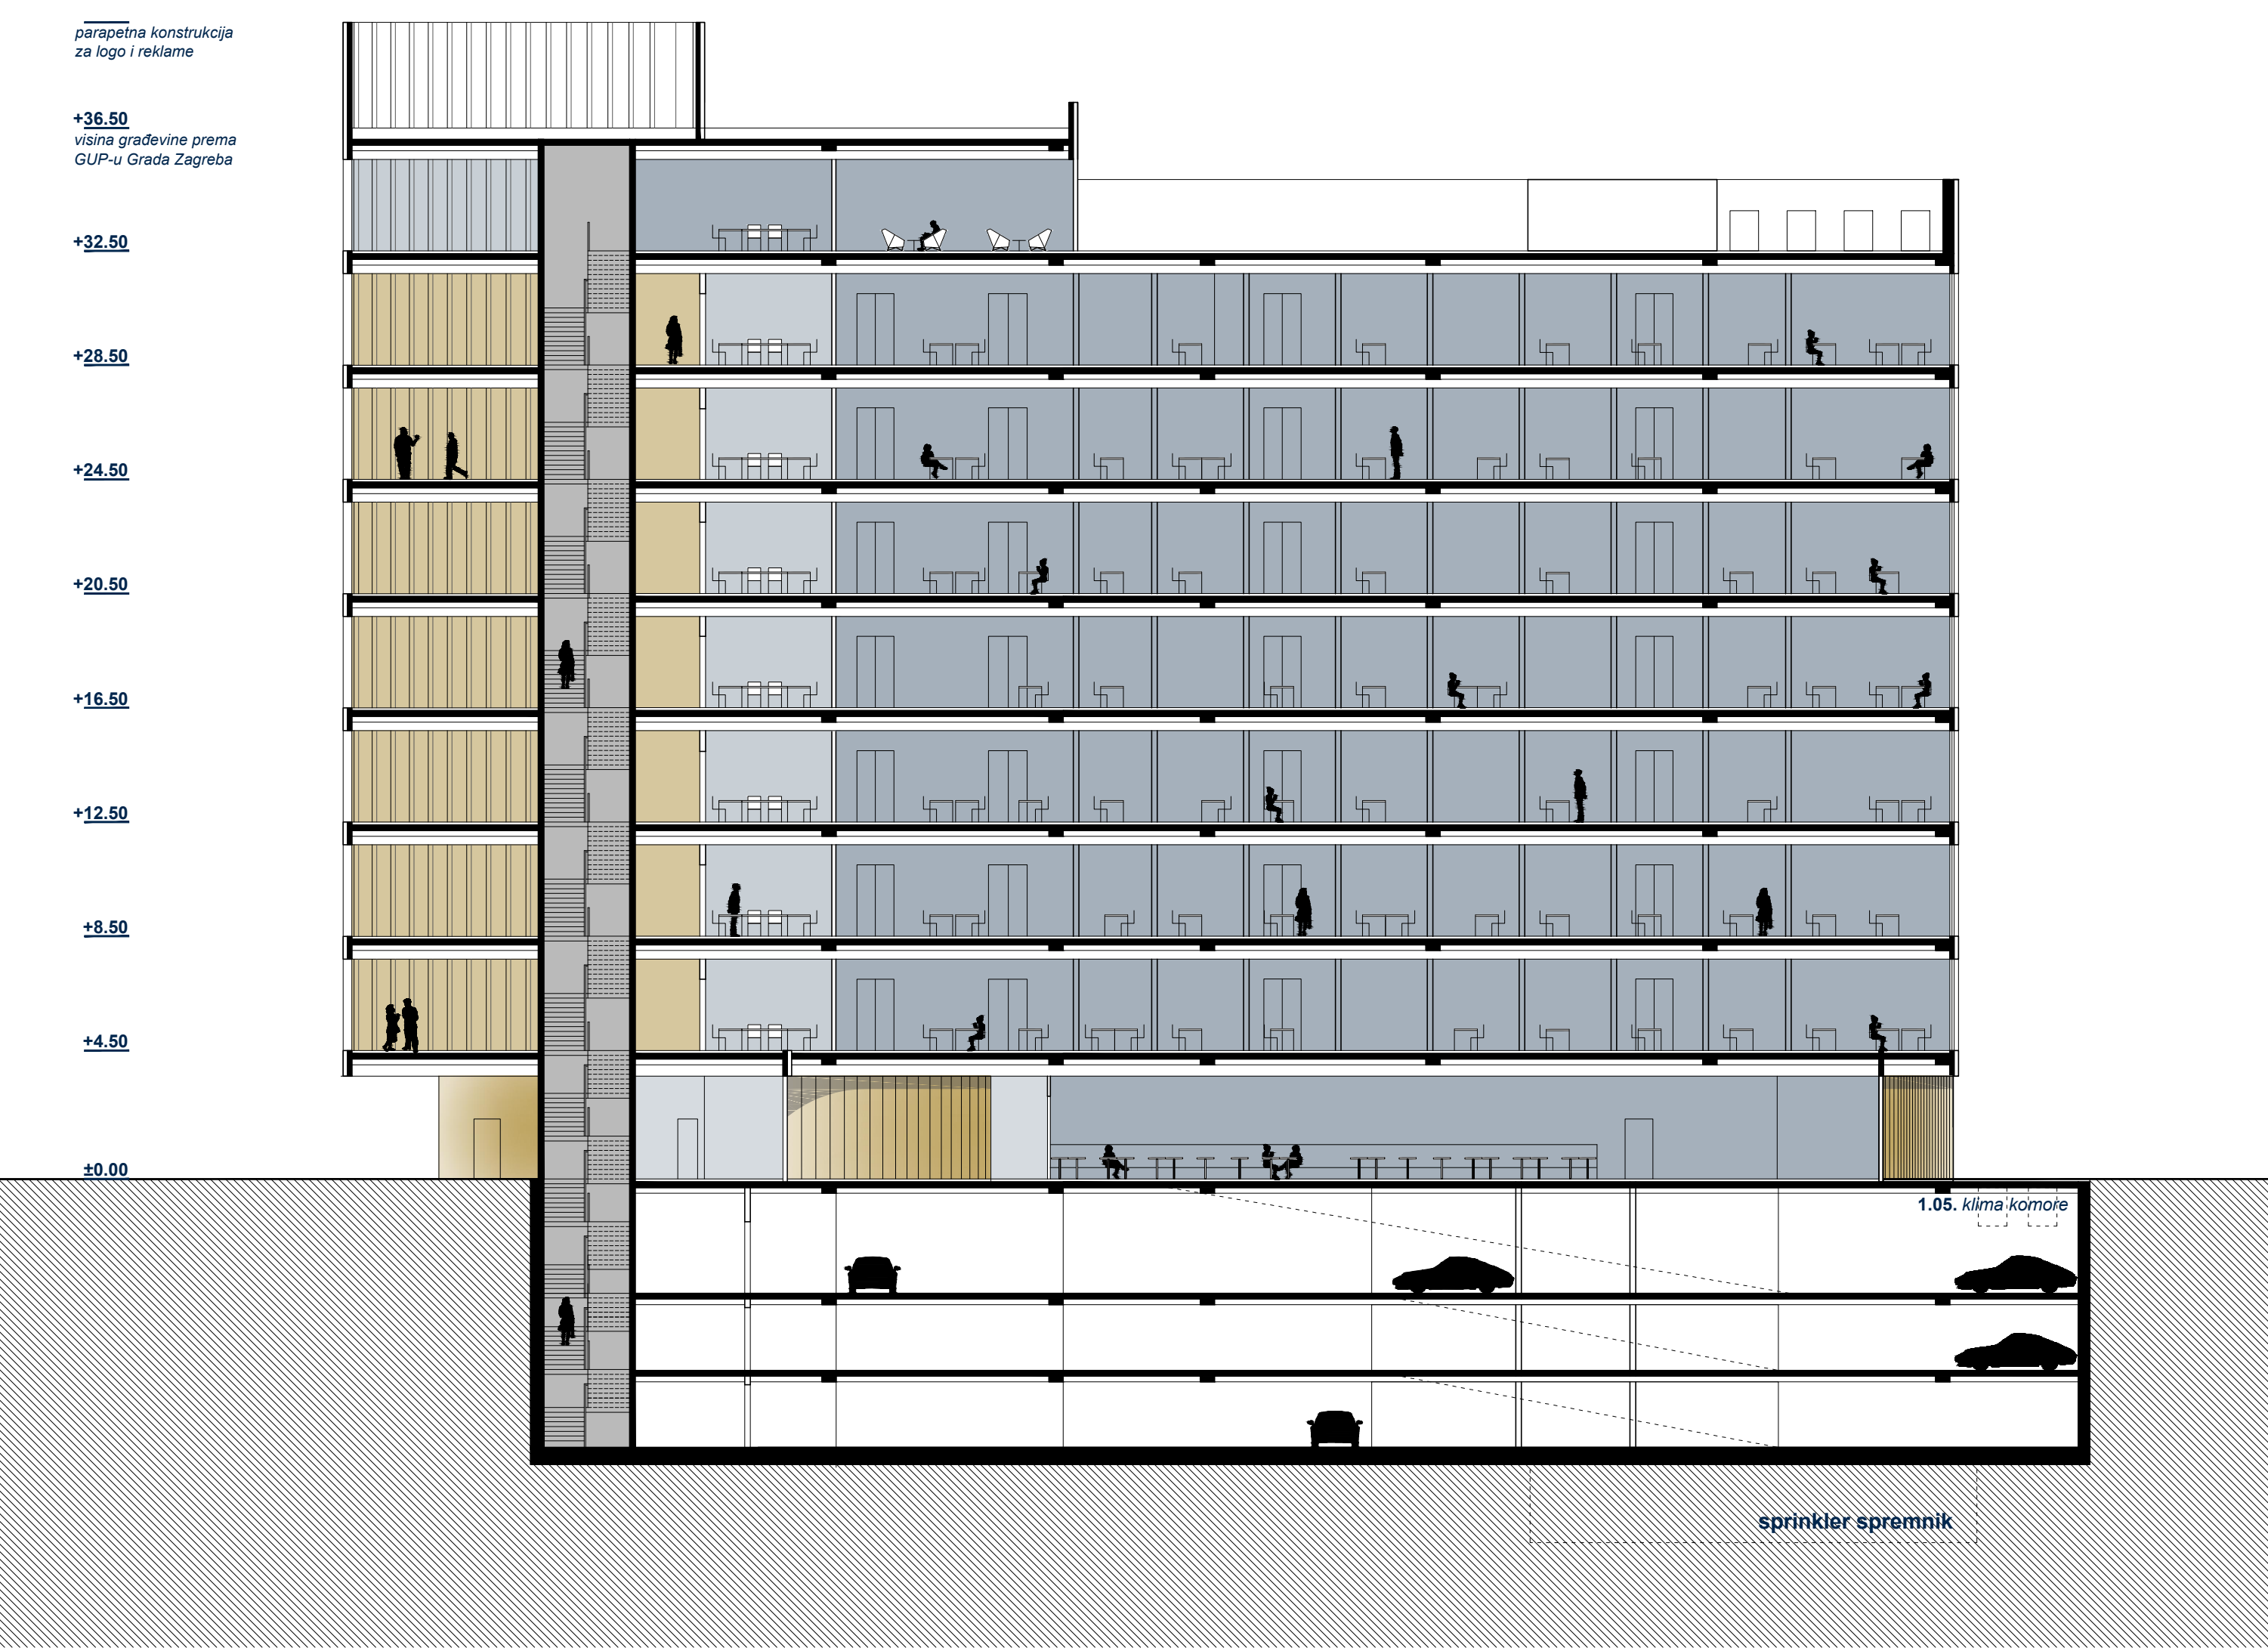

JUŽNO PROČELJE




TLOCRT ETAŽE -1/-2

POPIS PROSTORA:

G1.01. razvodni ormari	10,00	m ²
G1.02. spremište 1	15,00	m ²
G1.03. spremište 2	9,00	m ²
G1.04. spremište 3	9,00	m ²
G1.05. klima komore	120,00	m ²
G1.06. preostali prostor parkirališta i komunikacija	1233	m ²

UKUPNO GARAŽA -1 (KAO 1-2) BRUTO = 1276 m²

1 ▼

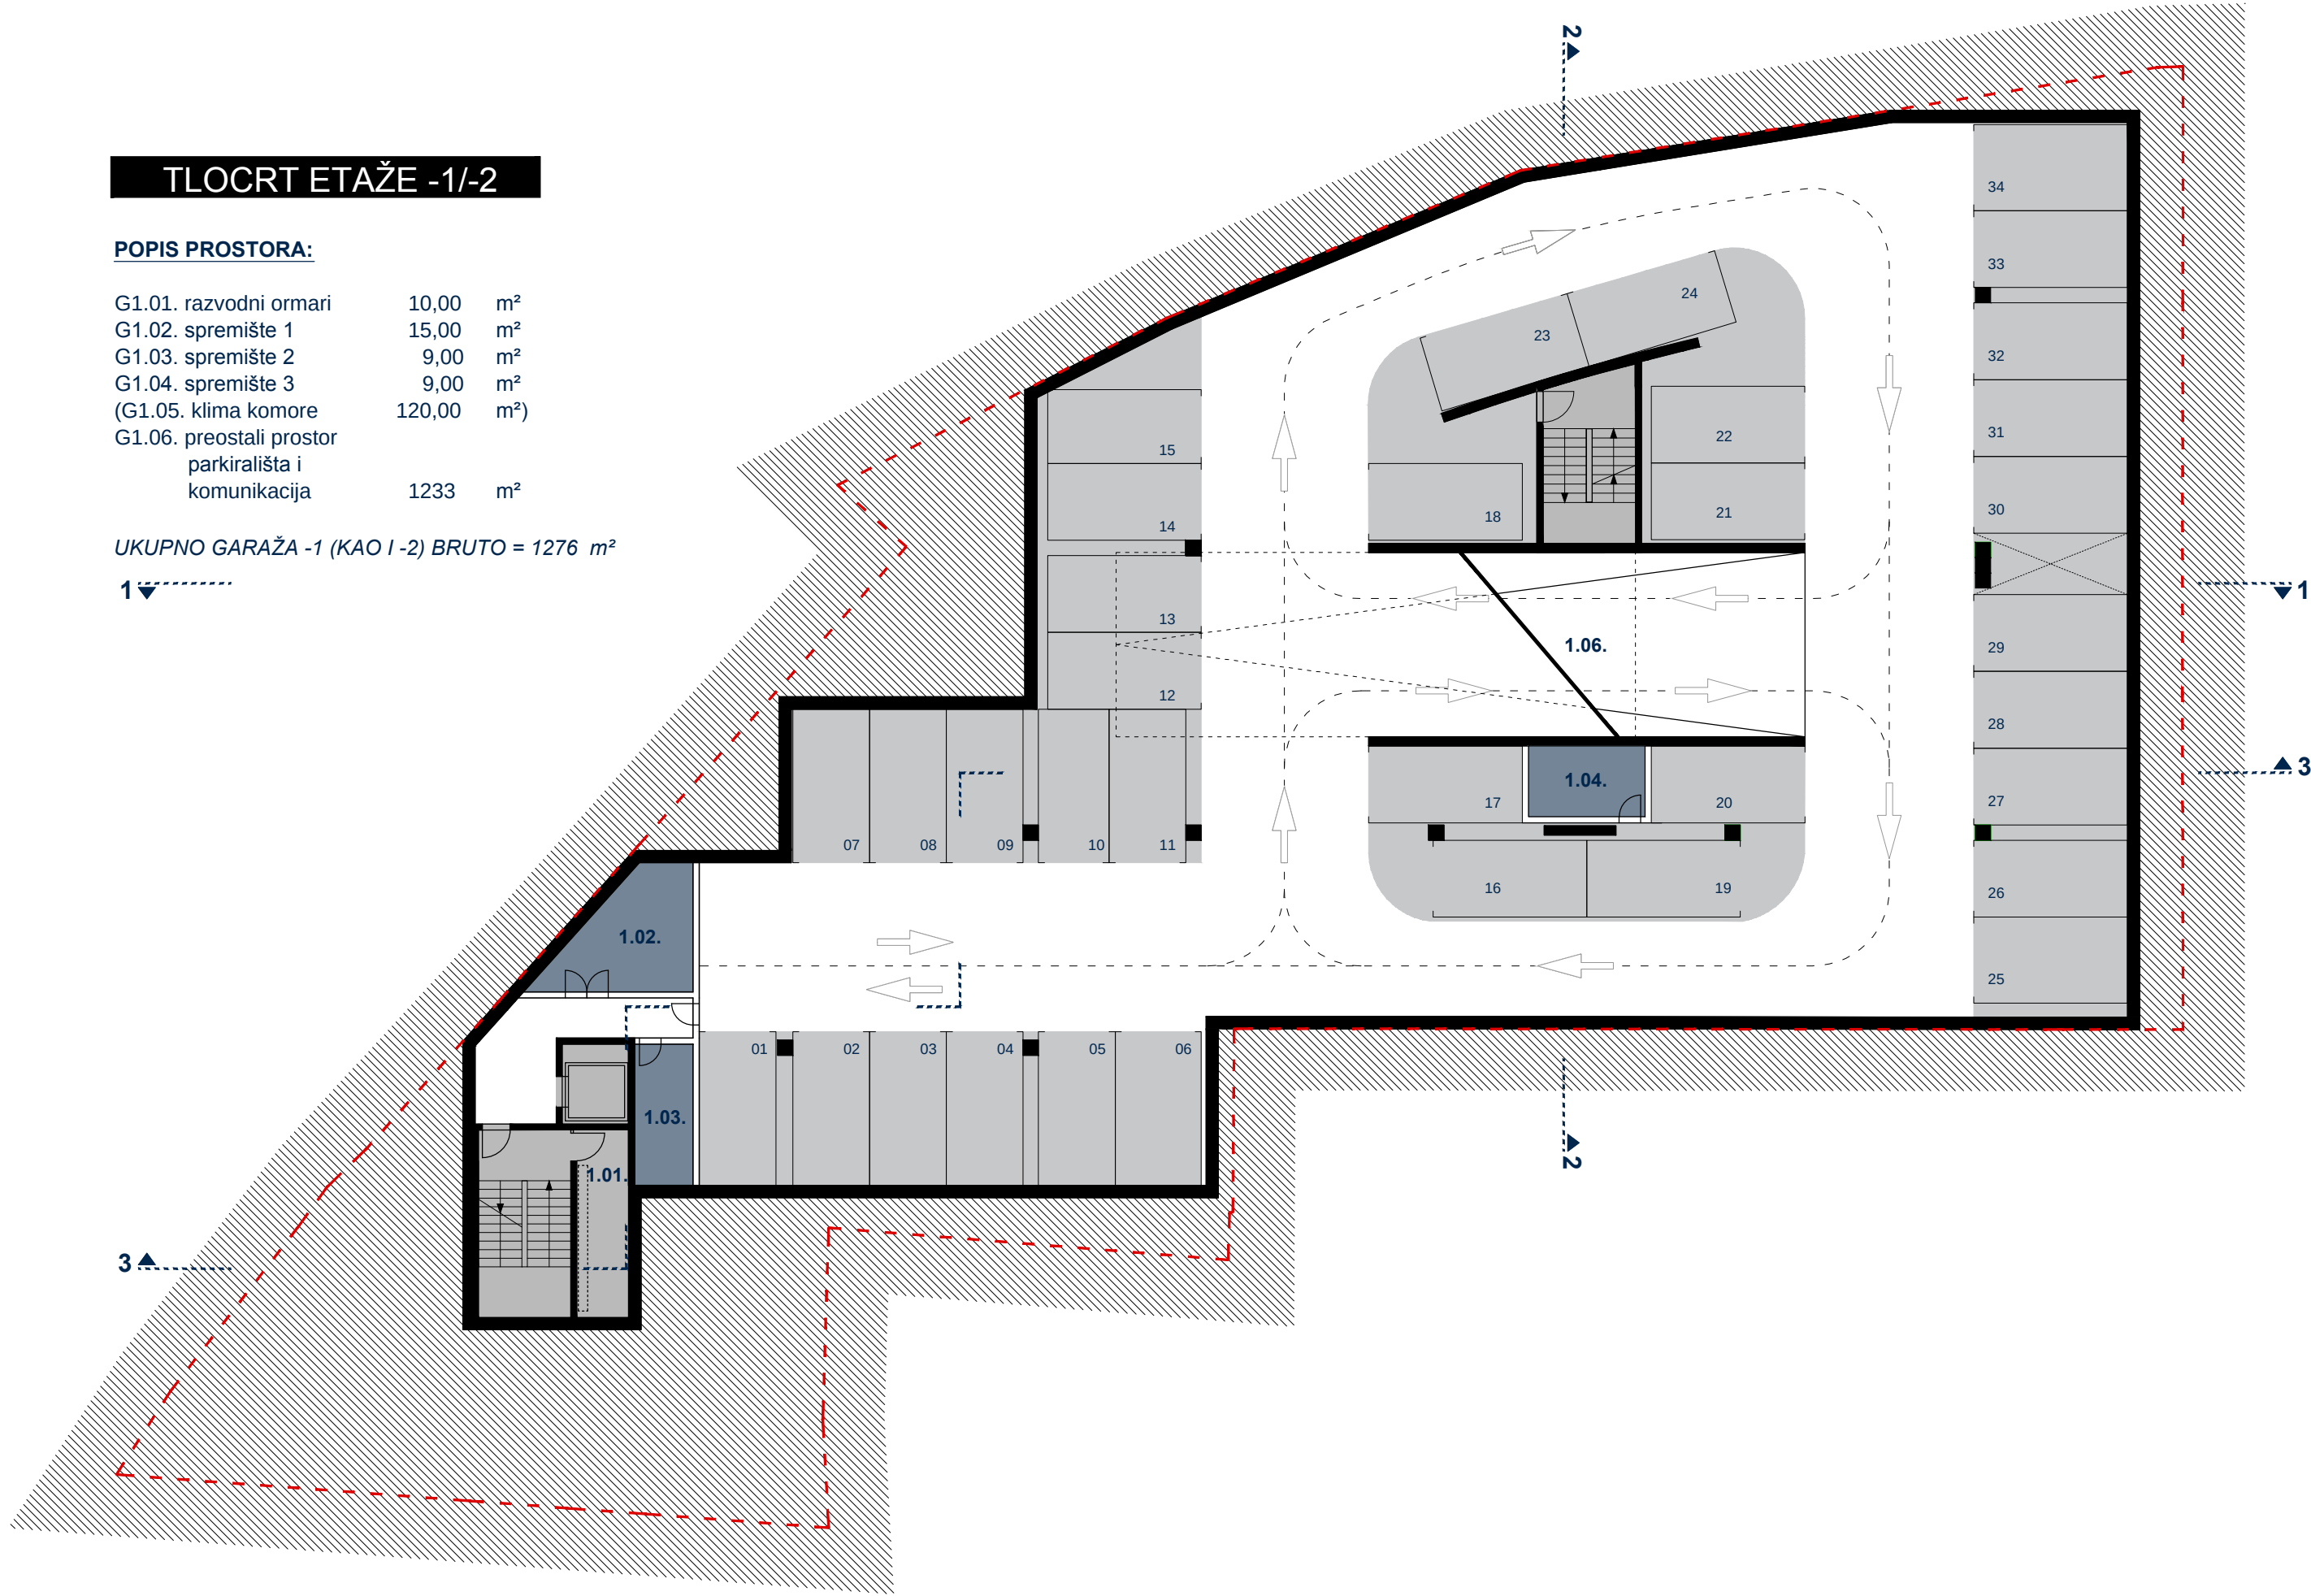

TLOCRT ETAŽE -3

POPIS PROSTORA:

G3.01. razvodni ormari	10,00	m ²
G3.02. prepumpna stanica	15,00	m ²
G3.03. spremište 1	9,00	m ²
G3.04. spremište 2	9,00	m ²
G3.05. sprinkler stanica	35,00	m ²
G3.06. preostali prostor parkirališta i komunikacija	1233	m ²

UKUPNO GARAŽA -3 BRUTO = 1276 m²

1 ▼

